planmere
STUDIO

KITCHEN & LIVING / SAMPLE DESIGN PACK

Space to cook. Room to gather.



Proposed finishes shown in the supplied render. Final products and site requirements to be confirmed.

Warm timber.
A shared space.

A kitchen and living design with a central seating arrangement, framed cabinetry and pale surfaces.


Includes a floor plan, three elevations and one rendered view.

Design visualisation; not a completed installation photograph.

planmere
STUDIO

FLOOR PLAN

The connected layout.

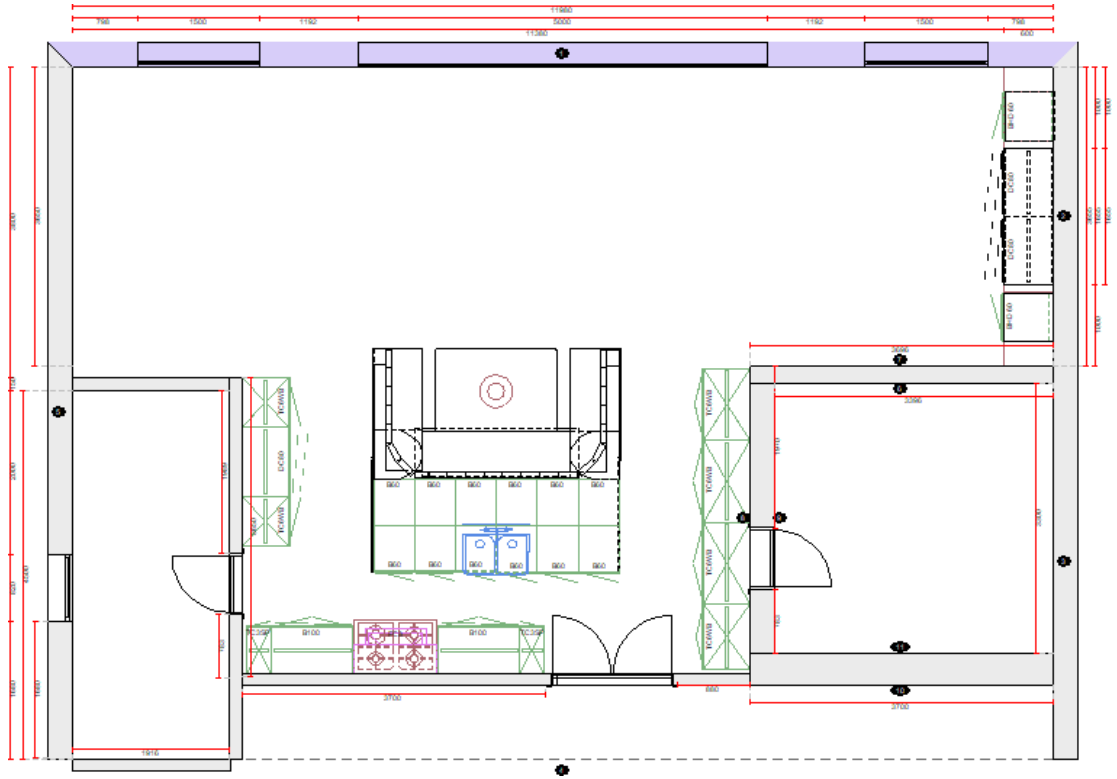


Dimensions in mm. Not to scale on this page. Original drawing exports reproduced for illustration.
Verify site dimensions, products and installation requirements before ordering or building.

planmere
STUDIO

KITCHEN ELEVATION

Cabinetry & appliances.

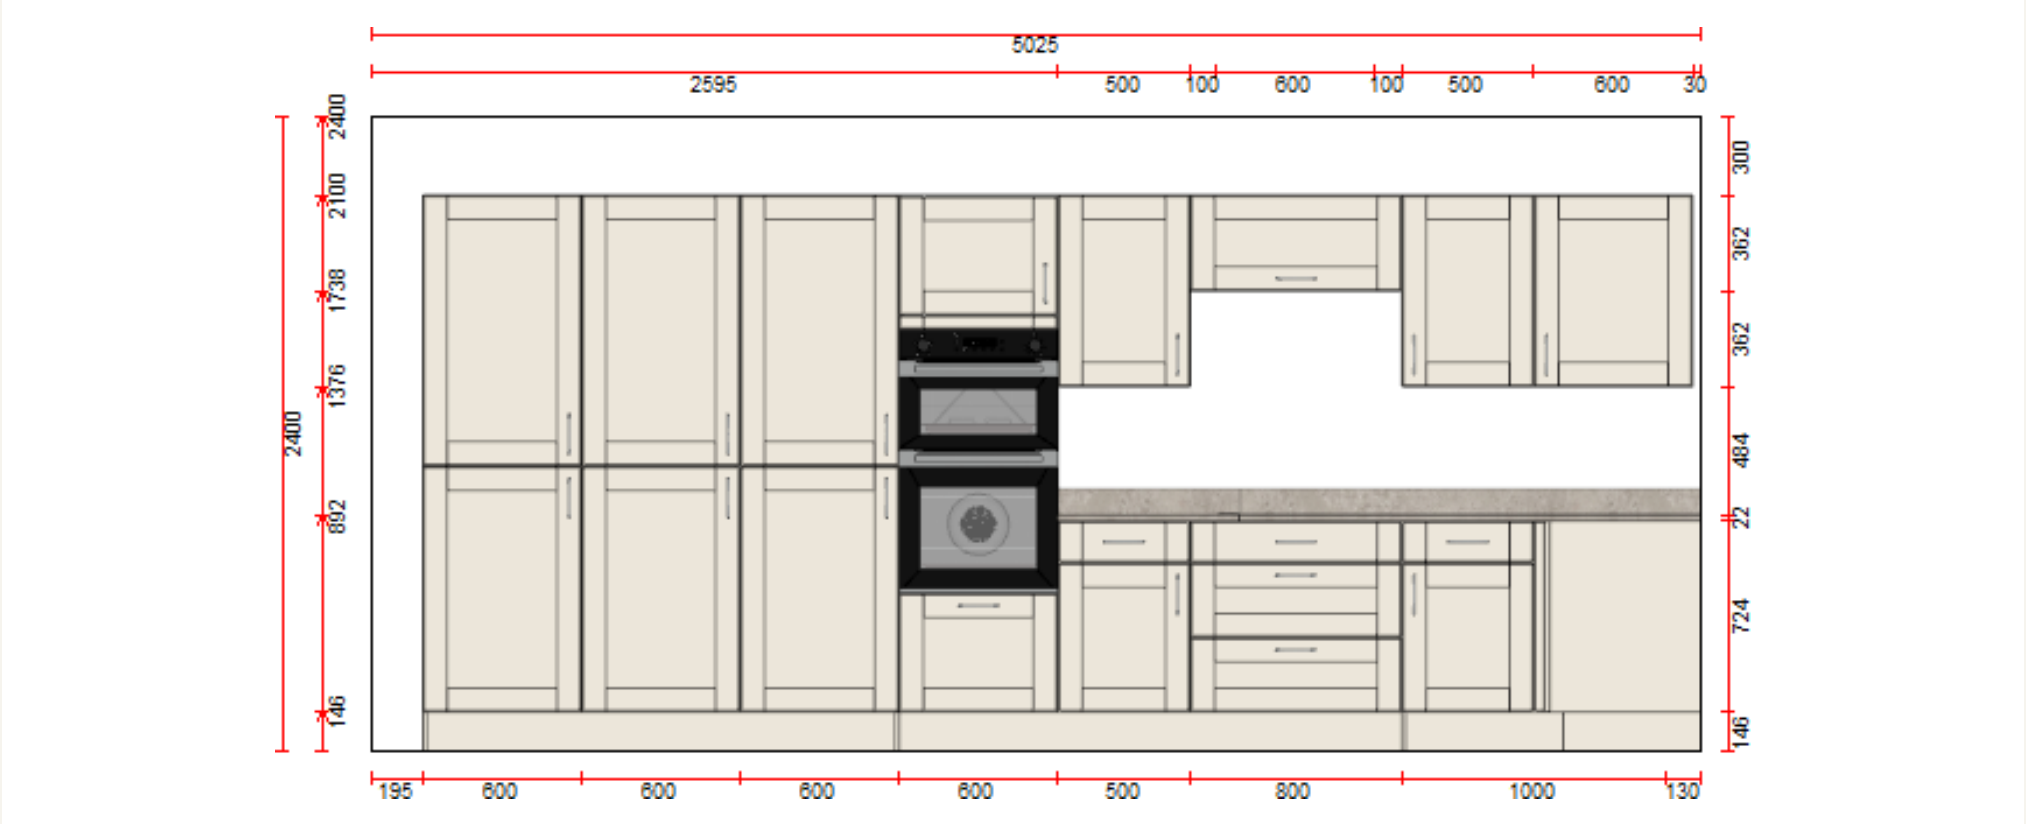

Dimensions in mm. Not to scale on this page. Original drawing exports reproduced for illustration.

Verify site dimensions, products and installation requirements before ordering or building.

planmere
STUDIO

MEDIA WALL ELEVATION

Storage & display.




Dimensions in mm. Not to scale on this page. Original drawing exports reproduced for illustration.
Verify site dimensions, products and installation requirements before ordering or building.

planmere
STUDIO

GLAZING ELEVATION

Windows & doors.

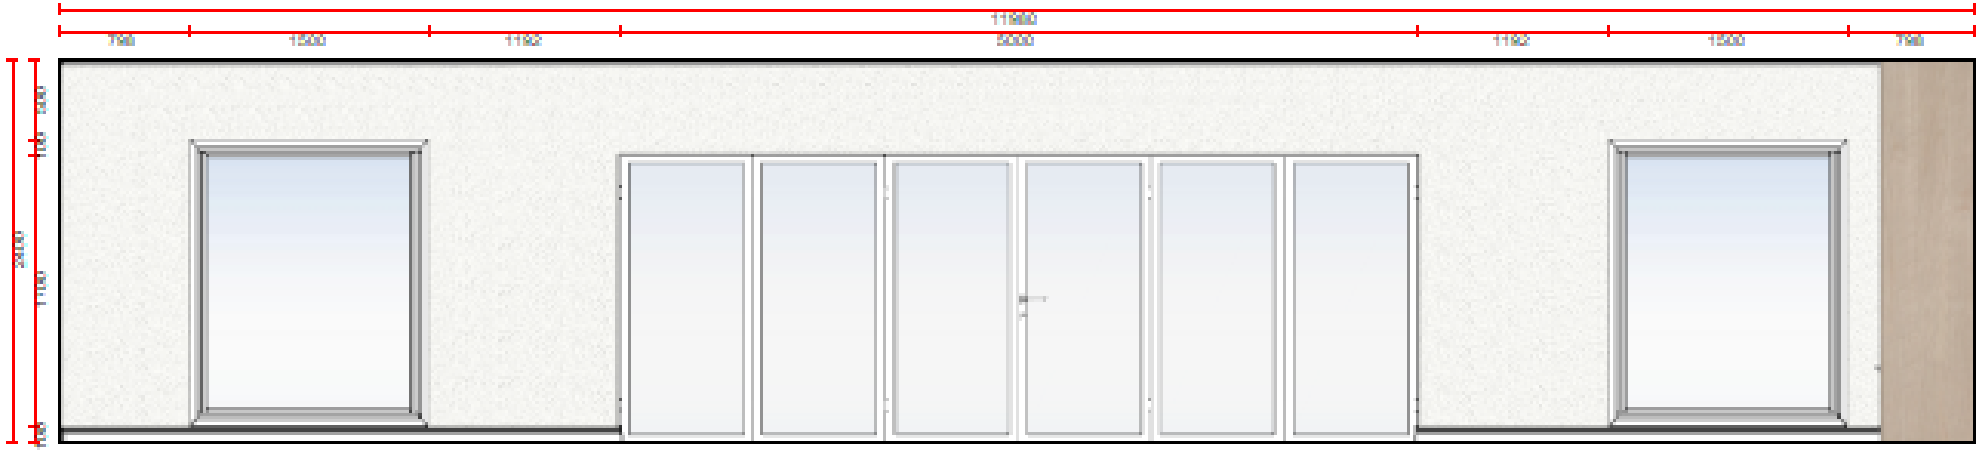

Dimensions in mm. Not to scale on this page. Original drawing exports reproduced for illustration.
Verify site dimensions, products and installation requirements before ordering or building.